BLUEFIELD FREIGHT STATION FEASIBILITY STUDY

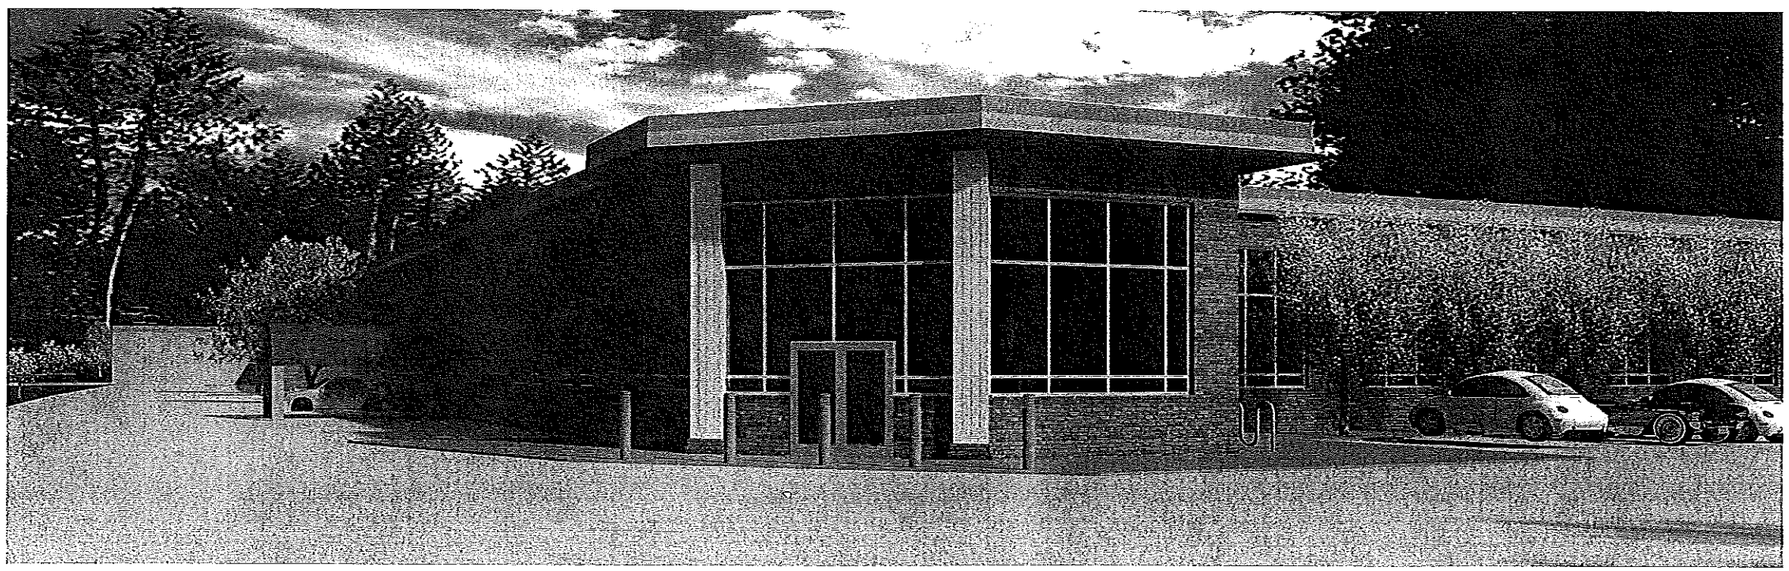

Bluefield State

www.BluefieldState.edu

BLUEFIELD FREIGHT STATION FEASIBILITY STUDY

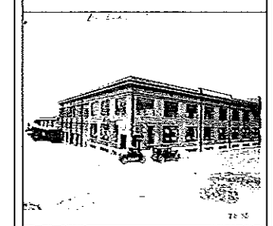

No.	Description	Date

Bluefield State
Feasibility Study
Cover Sheet

Project number	1
Date	5/3/11
Drawn by	Author
Checked by	Checker

C1

Scale

5/3/2011 6:16:22 PM

PARKING LOT
TOTAL SPACES- 148
ADA SPACES-23

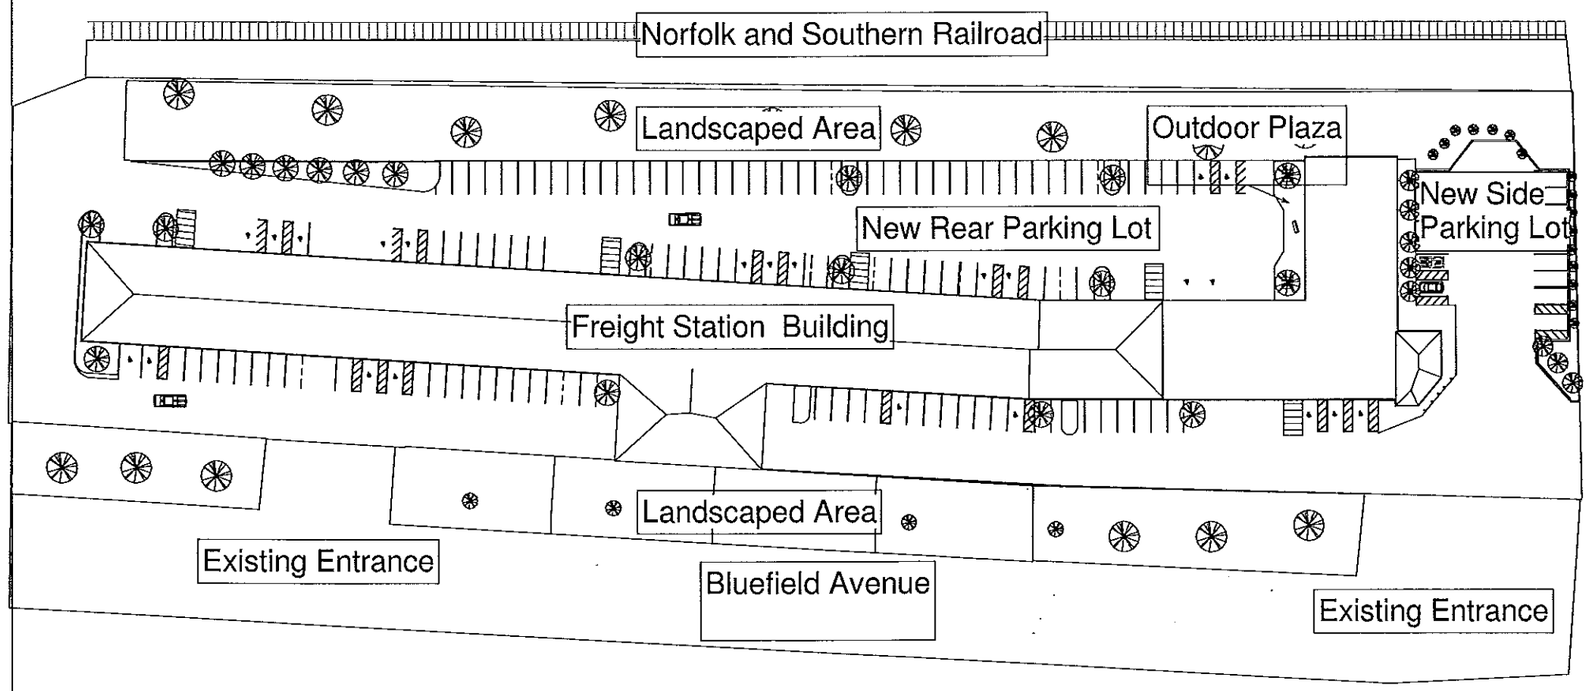

Bluefield State

www.BluefieldState.edu

BLUEFIELD FREIGHT STATION FEASIBILITY STUDY

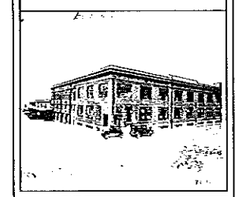

No.	Description	Date

Bluefield State
Feasibility Study
Site Plan

Project number	1
Date	5/3/11
Drawn by	Bluefield State Students
Checked by	Rec Committee

S1

Scale	1" = 30'-0"

5/3/2011 4:51:10 PM

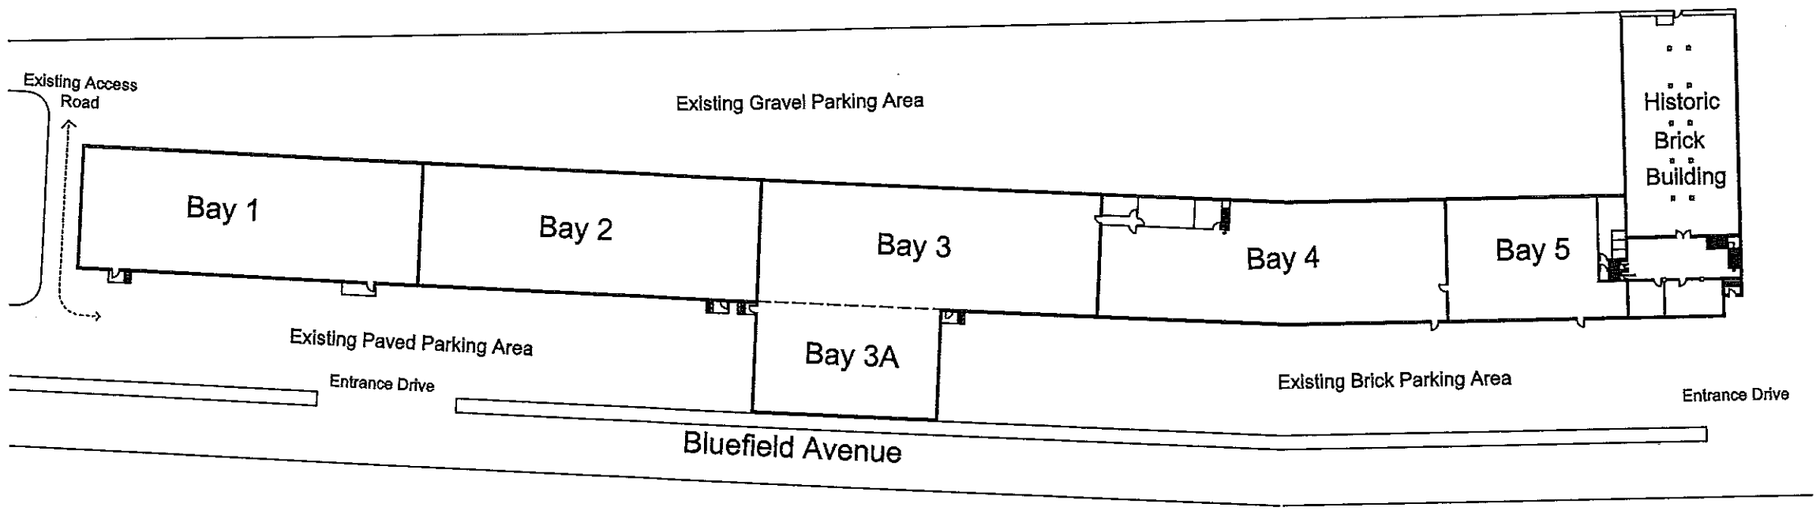

Existing Conditions

Scale: As Noted

Bluefield State

www.BluefieldState.edu

BLUEFIELD FREIGHT STATION FEASIBILITY STUDY

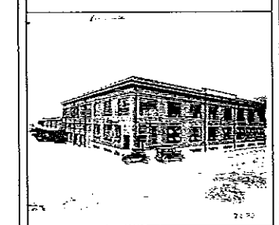

No.	Description	Date

Bluefield State Feasibility Study

Floor Plan

Project number	1
Date	5/3/11
Drawn by	Bluefield State Students
Checked by	Rec Committee

A1

Scale

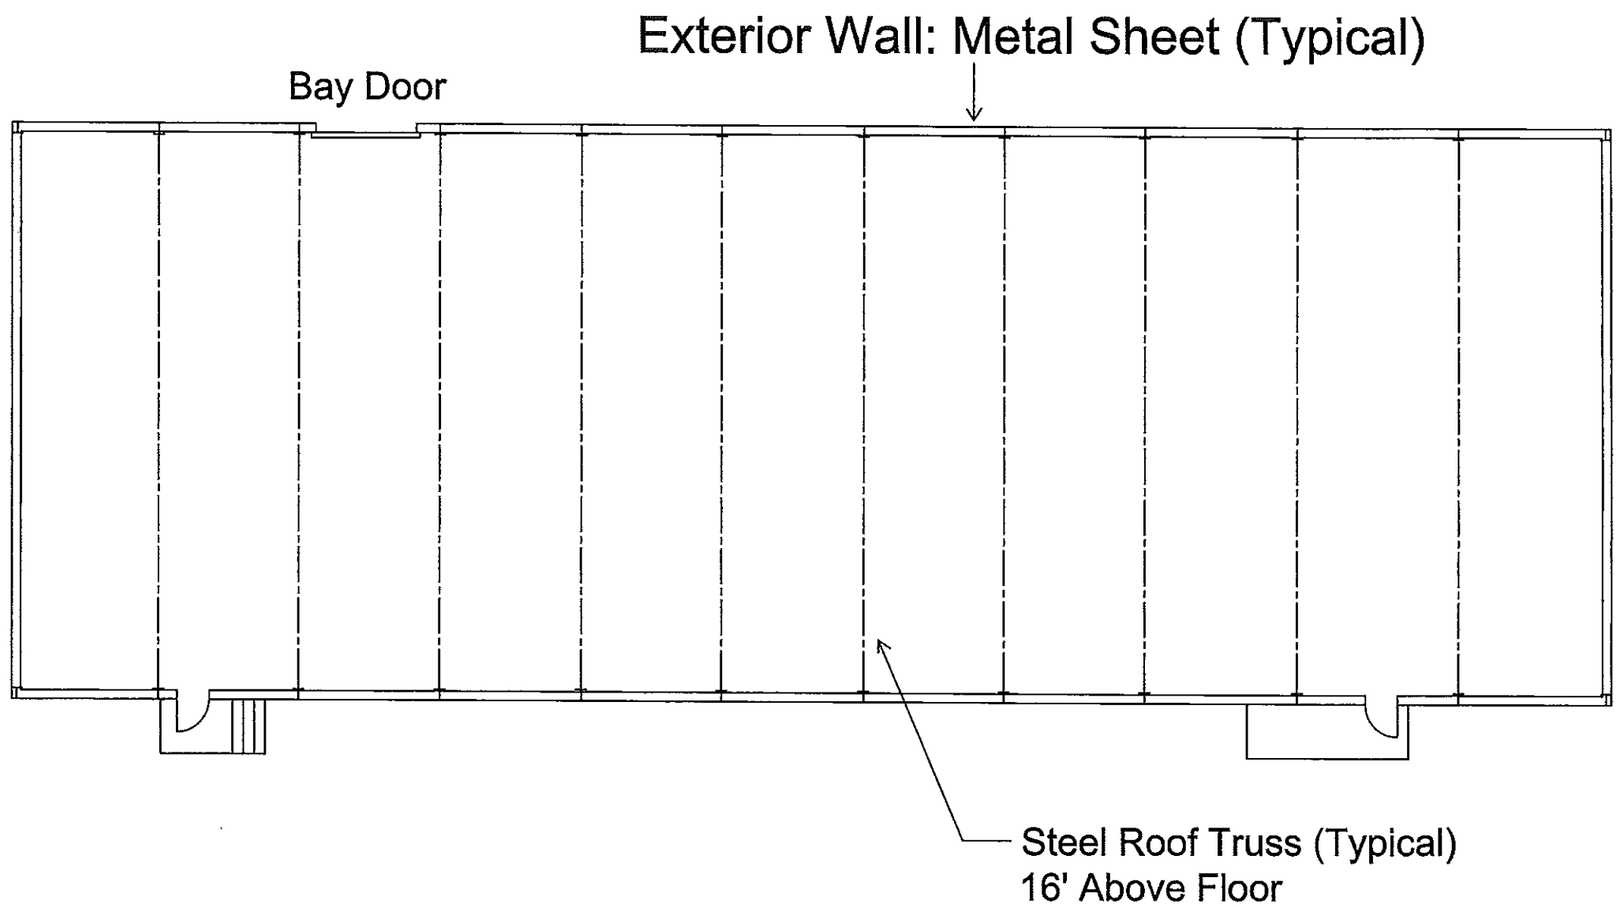

Bay 1

Scale: As Noted

Bluefield State

www.BluefieldState.edu

BLUEFIELD FREIGHT STATION FEASIBILITY STUDY

No.	Description	Date

Bluefield State Feasibility Study

Existing Conditions Bay 1

Project number	1
Date	5/3/11
Drawn by	Author
Checked by	Checker

A2

Scale 1"=14'

5/3/2011 5:39:56 PM

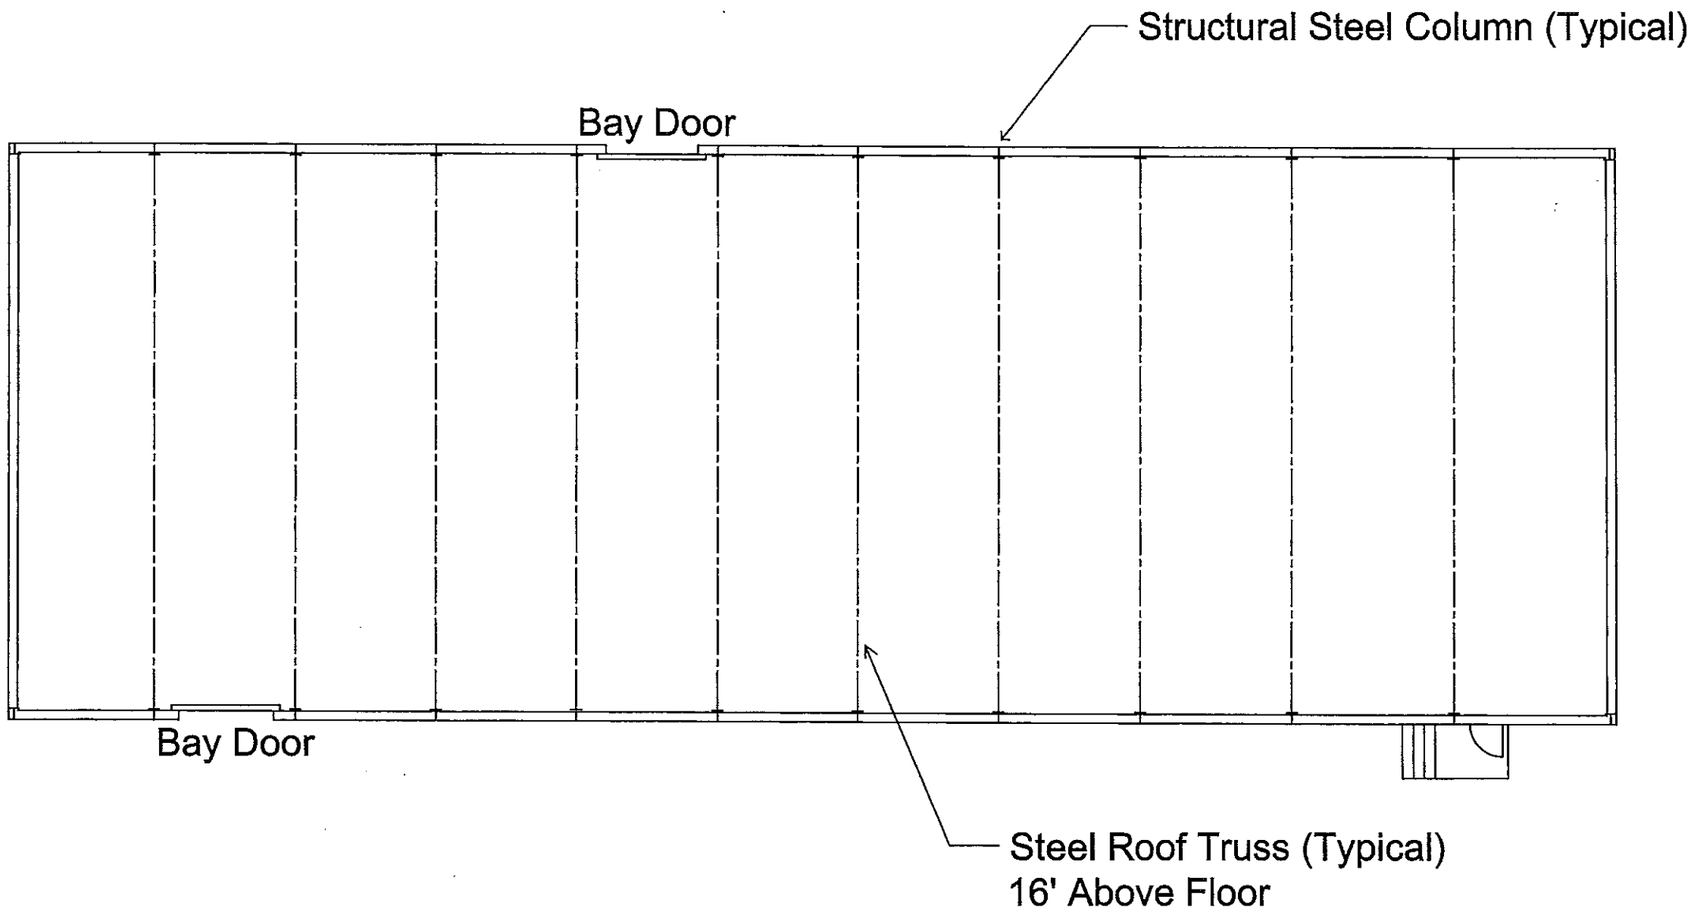

Bay 2

Scale: As Noted

Bluefield State

www.BluefieldState.edu

BLUEFIELD FREIGHT STATION FEASIBILITY STUDY

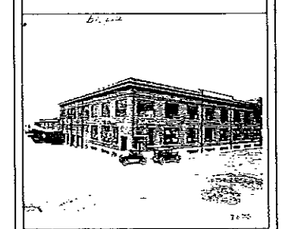

No.	Description	Date

Bluefield State Feasibility Study

Existing Conditions Bay 2

Project number	1
Date	5/3/11
Drawn by	Author
Checked by	Checker

A3

Scale 1"=14'

5/3/2011 6:00:33 PM

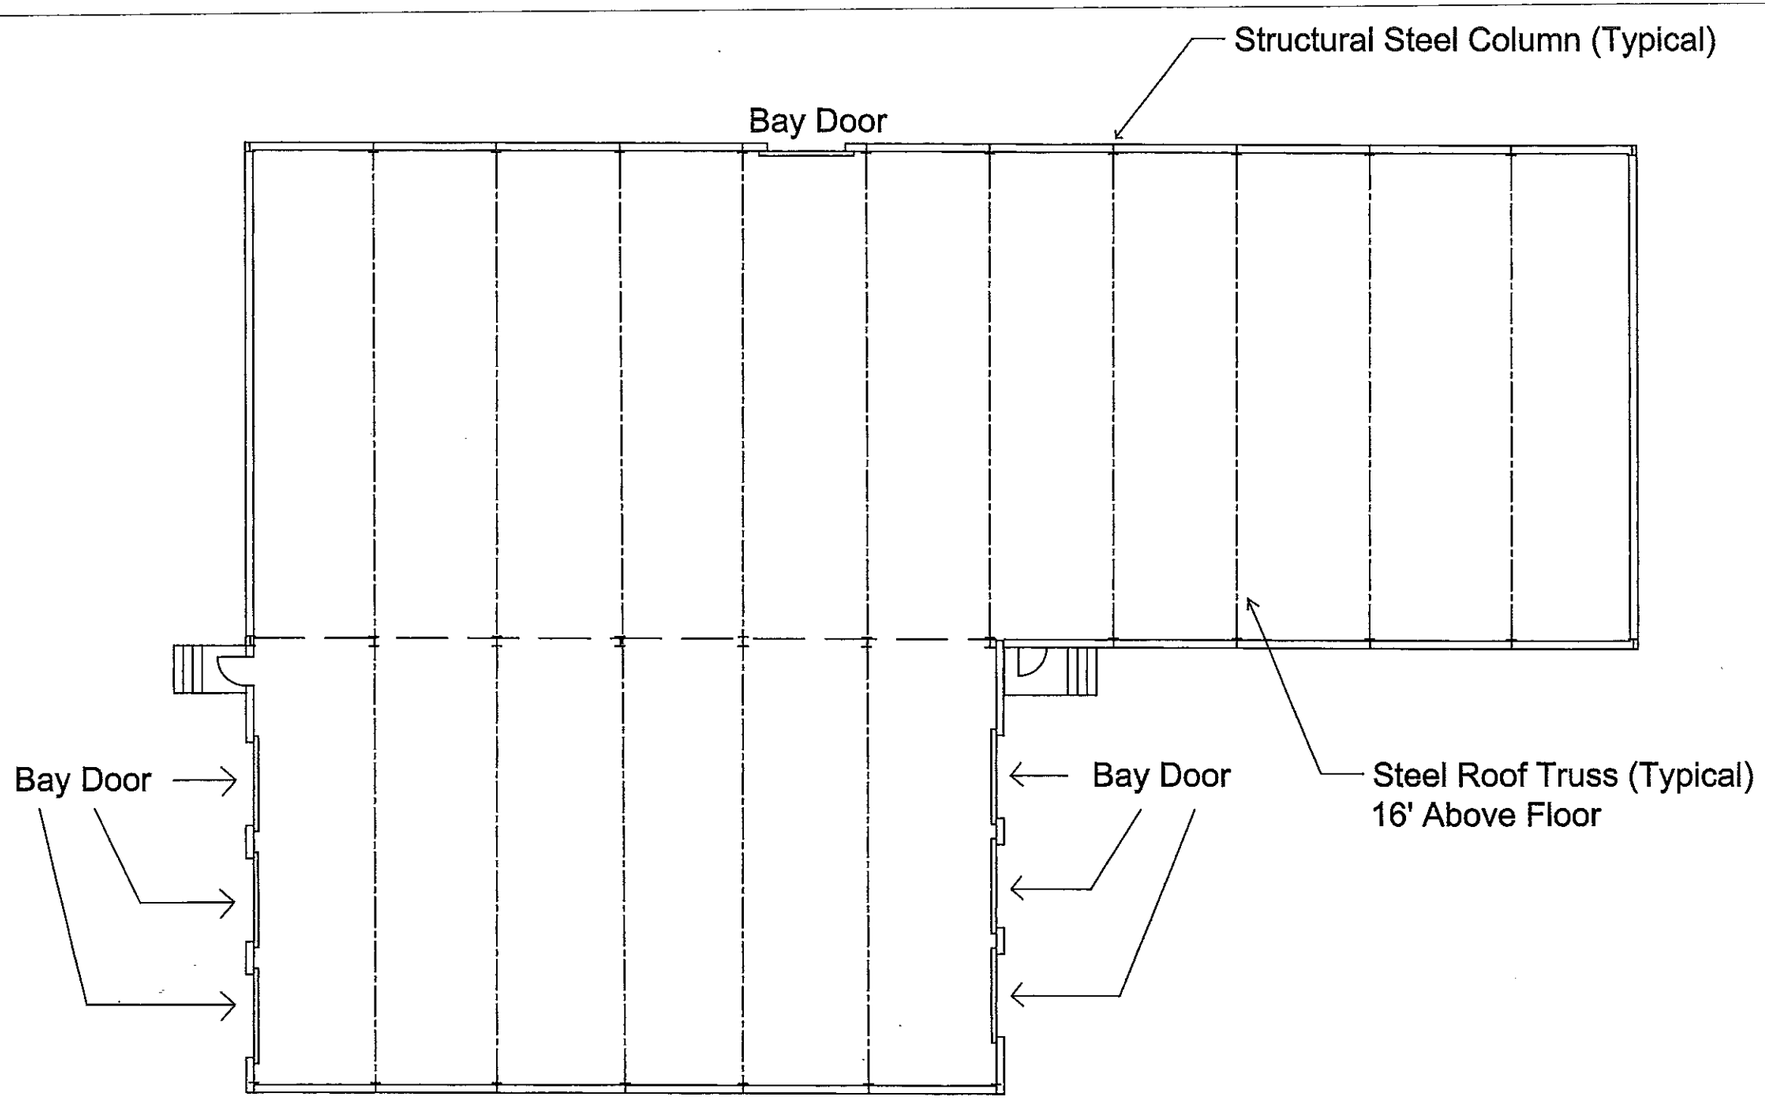

Bay 3

Scale: As Noted

Bluefield State

www.BluefieldState.edu

BLUEFIELD FREIGHT STATION FEASIBILITY STUDY

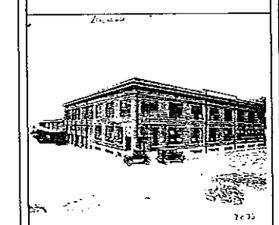

No.	Description	Date

Bluefield State Feasibility Study

Existing Conditions Bay 3

Project number	1
Date	5/3/11
Drawn by	Author
Checked by	Checker

A4

Scale 1"=16'

5/3/2011 6:51:28 PM

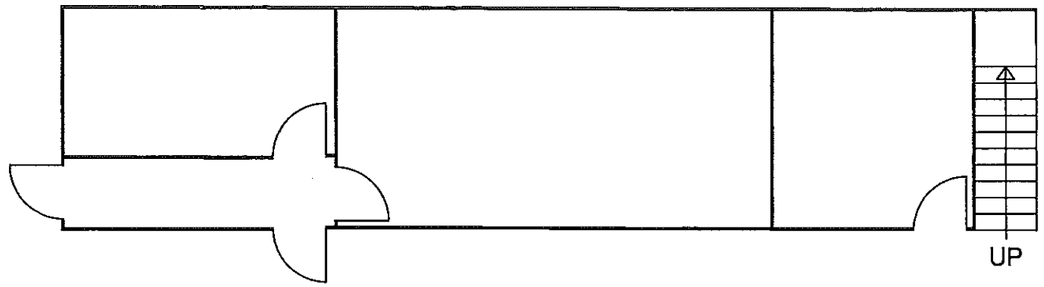

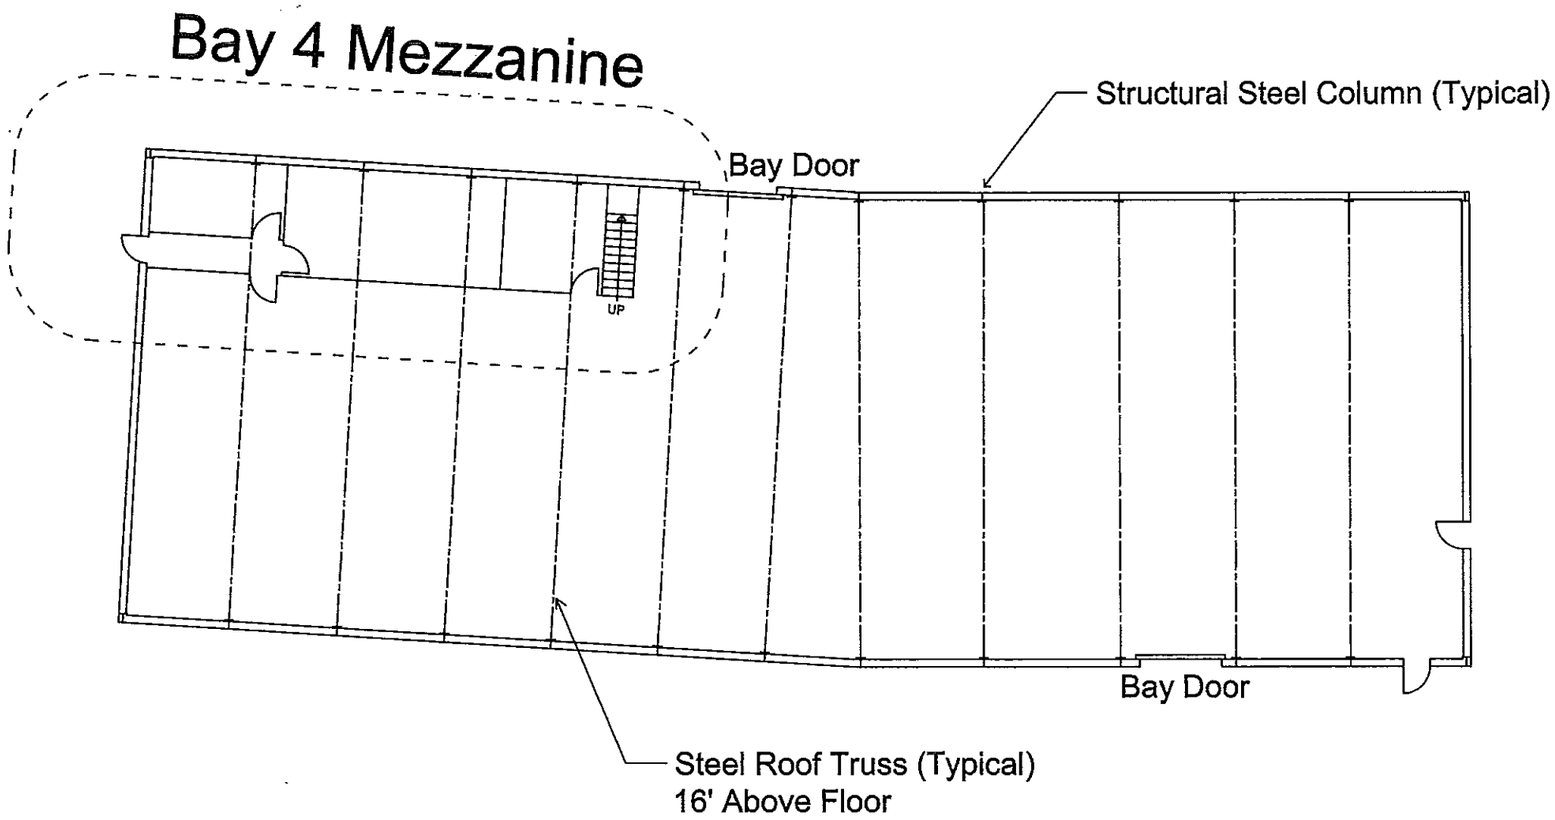

Bay 4

Scale: As Noted

Bluefield State

www.BluefieldState.edu

BLUEFIELD FREIGHT STATION FEASIBILITY STUDY

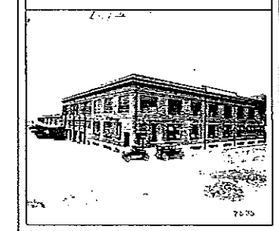

No.	Description	Date

Bluefield State Feasibility Study

Existing Conditions Bay 4

Project number	1
Date	5/3/11
Drawn by	Author
Checked by	Checker

A5

Scale 1"=17'

5/3/2011 6:02:22 PM

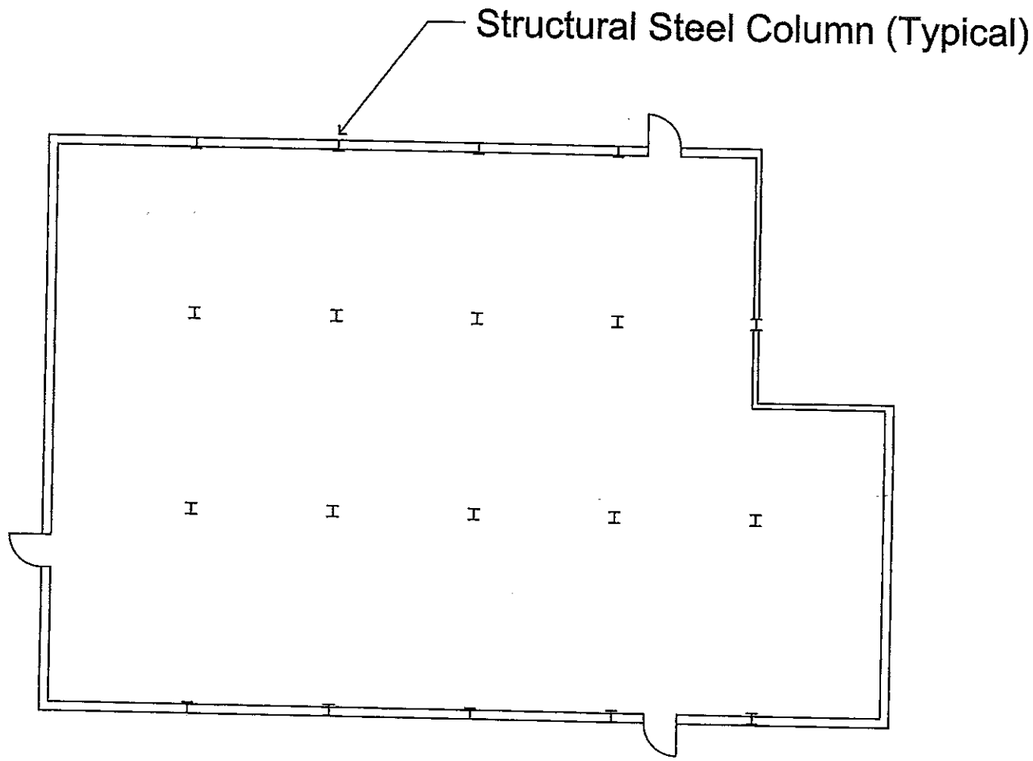

Bay 5

Scale: As Noted

Bluefield State

www.BluefieldState.edu

BLUEFIELD FREIGHT STATION FEASIBILITY STUDY

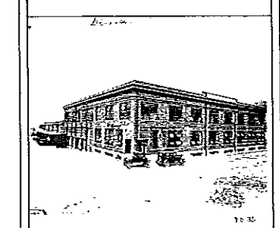

No.	Description	Date

Bluefield State Feasibility Study

Existing Conditions Bay 5

Project number	1
Date	5/3/11
Drawn by	Author
Checked by	Checker

A6

Scale 1"=14'

5/3/2011 6:02:40 PM

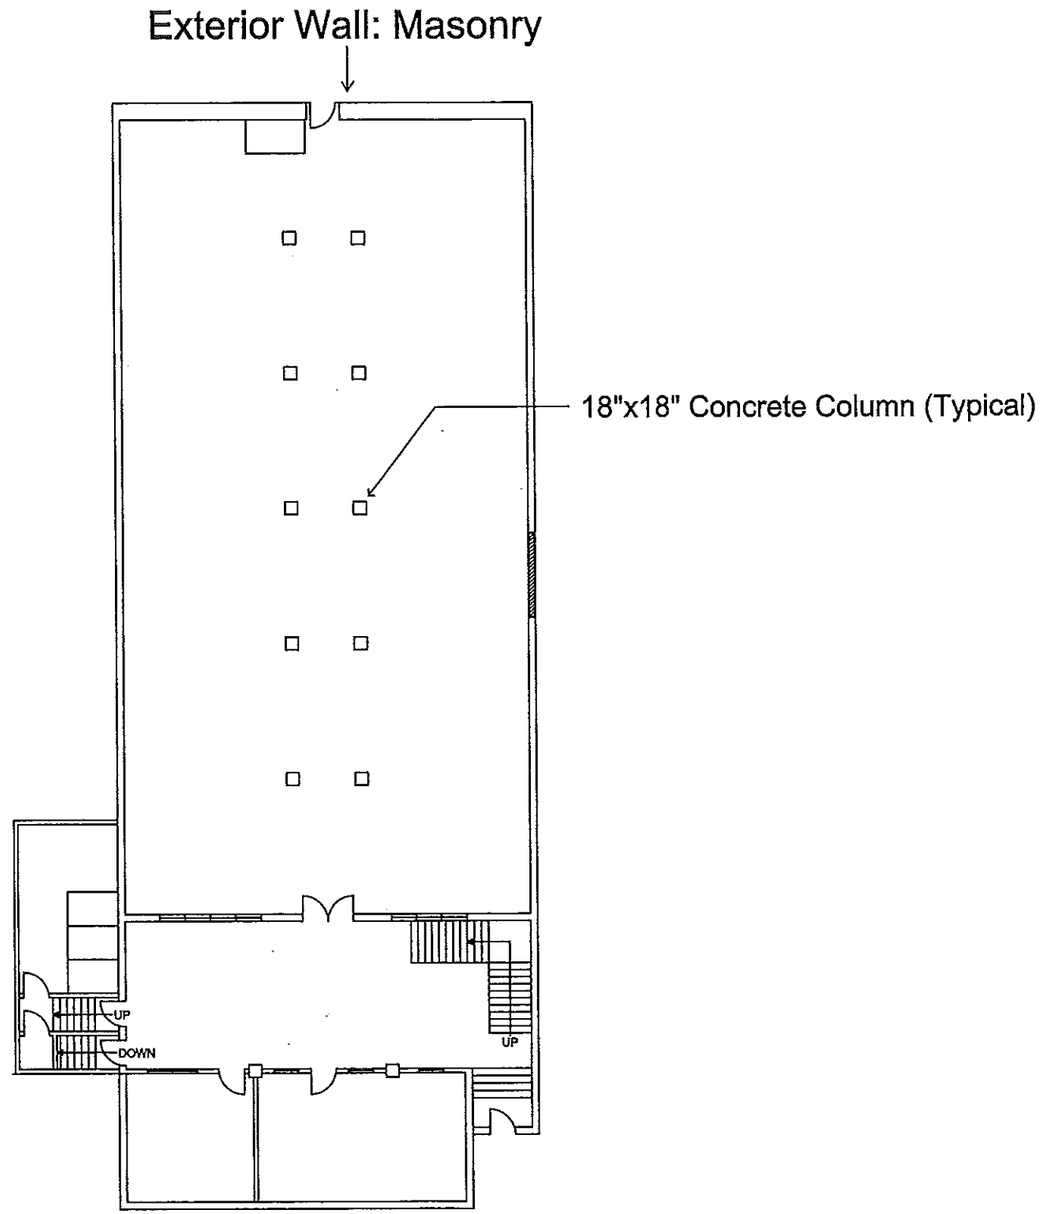

First Level

Scale: As Noted

Bluefield State

www.BluefieldState.edu

BLUEFIELD FREIGHT STATION FEASIBILITY STUDY

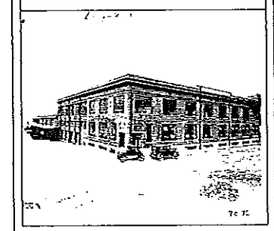

No.	Description	Date

Bluefield State

Feasibility Study

Existing Conditions
HBB 1

Project number	1
Date	5/3/11
Drawn by	Author
Checked by	Checker

A7

Scale 1"-18'

5/3/2011 6:03:28 PM

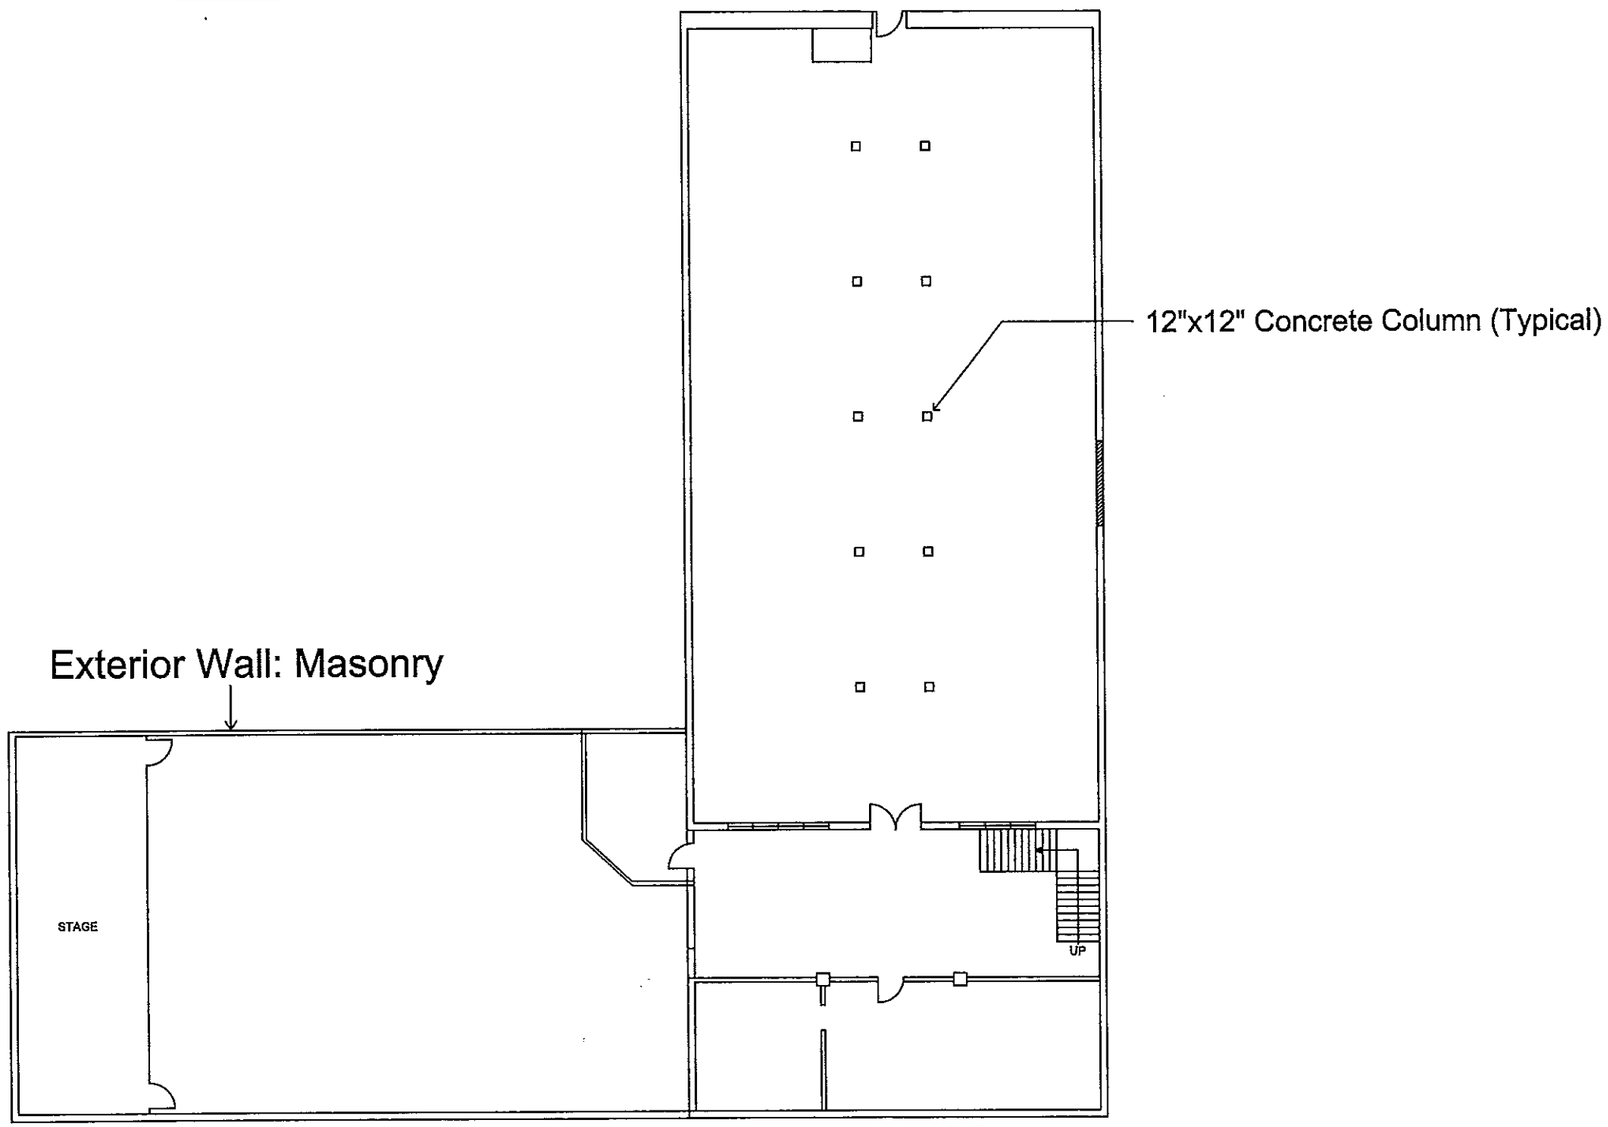

Second Level

Scale: As Noted

Bluefield State

www.BluefieldState.edu

BLUEFIELD FREIGHT STATION FEASIBILITY STUDY

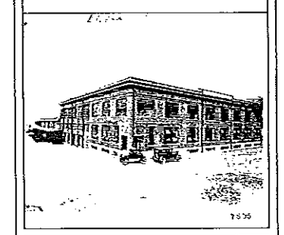

No.	Description	Date

Bluefield State

Feasibility Study

Existing Conditions
HBB 2

Project number	1
Date	5/3/11
Drawn by	Author
Checked by	Checker

A8

Scale 1"=18'

5/3/2011 6:03:33 PM

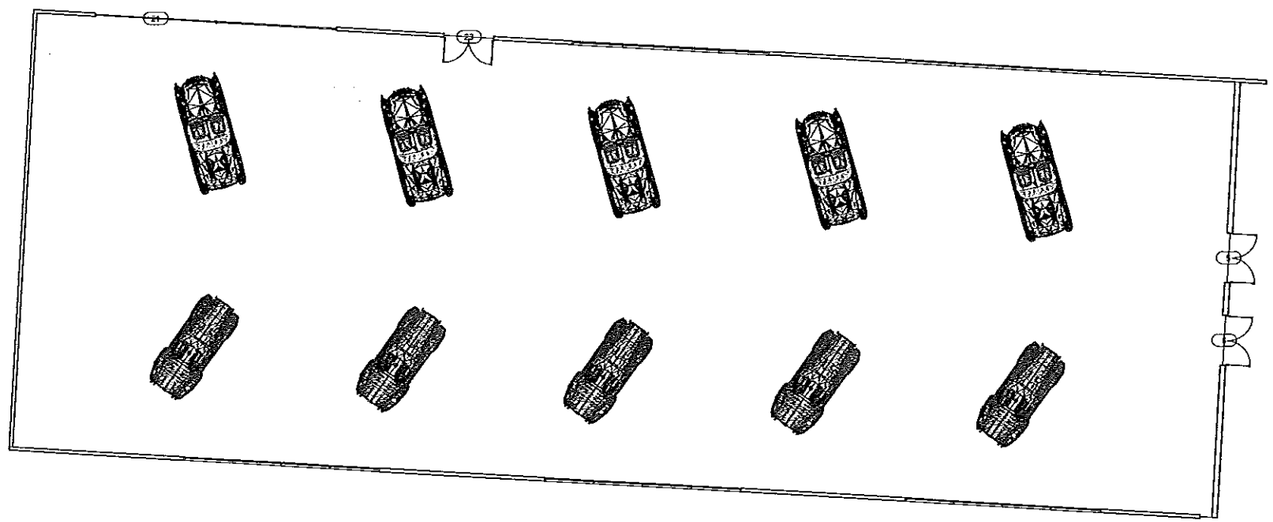

Bluefield State

www.BluefieldState.edu

BLUEFIELD FREIGHT STATION FEASIBILITY STUDY

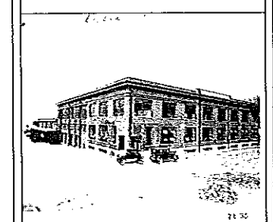

No.	Description	Date

Bluefield State
Feasibility Study

Bay 1

Project number	1
Date	5/3/11
Drawn by	Bluefield State Students
Checked by	Rec Committee

B1

Scale 1/8" = 1'-0"

5/3/2011 5:36:10 PM

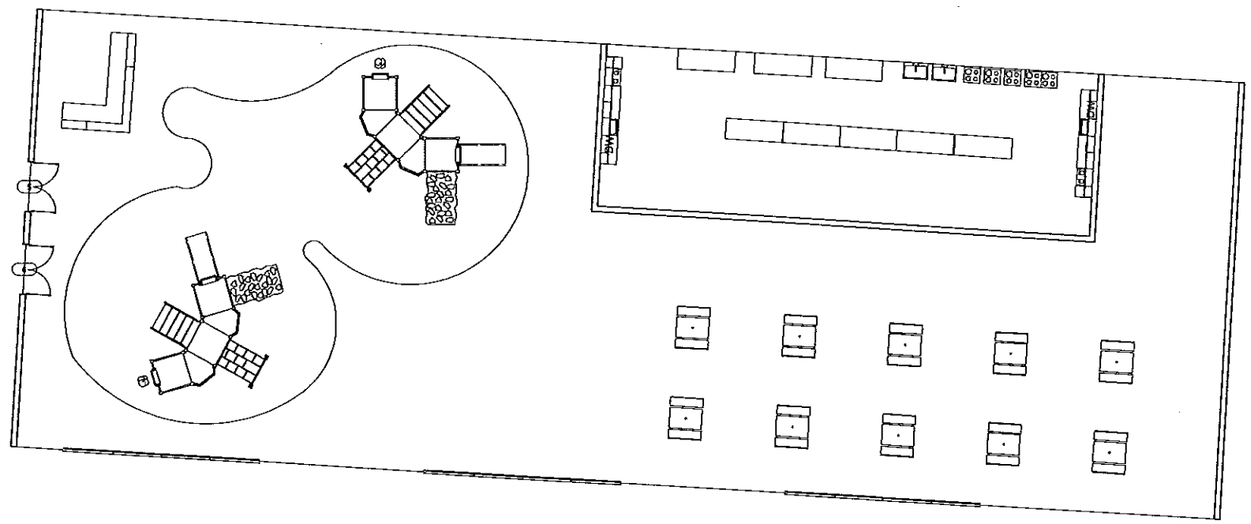

Bluefield State

www.BluefieldState.edu

BLUEFIELD FREIGHT STATION FEASIBILITY STUDY

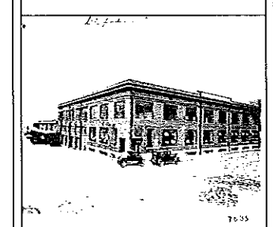

No.	Description	Date

Bluefield State
Feasibility Study

Bay 2

Project number	1
Date	5/3/11
Drawn by	Bluefield State Students
Checked by	Checker

B2

Scale 1/8" = 1'-0"

5/3/2011 9:43:33 PM

Bluefield State

www.BluefieldState.edu

BLUEFIELD FREIGHT STATION FEASIBILITY STUDY

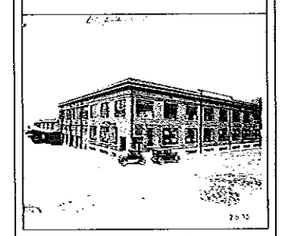

No.	Description	Date

Bluefield State
Feasibility Study
Bay 3

Project number	1
Date	5/3/11
Drawn by	Bluefield State Students
Checked by	Checker

B3

Scale

5/3/2011 5:46:45 PM

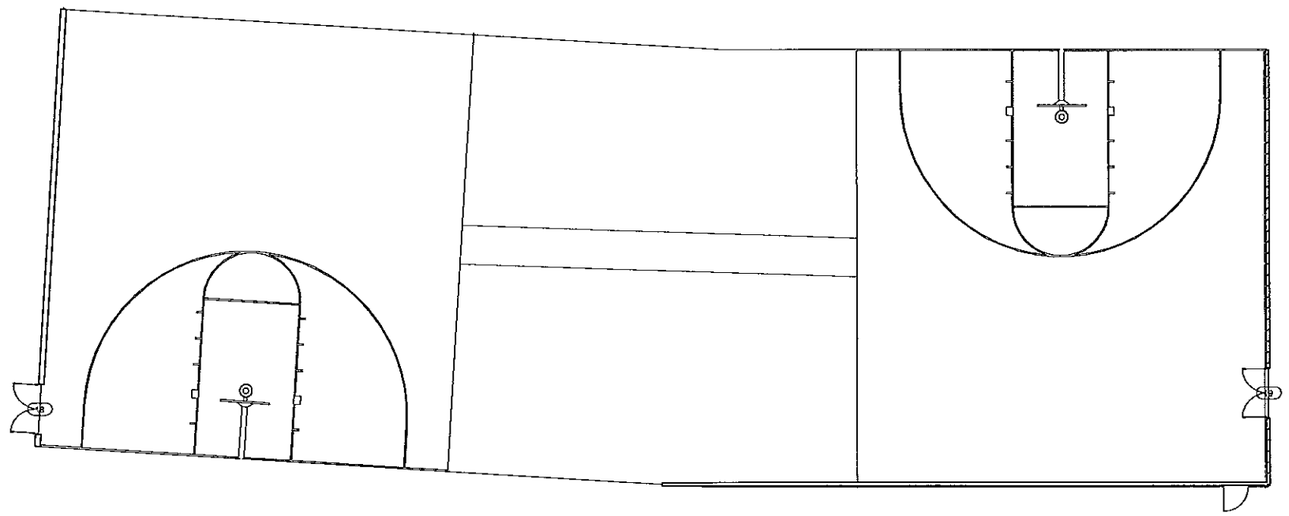

Bluefield State

www.BluefieldState.edu

BLUEFIELD FREIGHT STATION FEASIBILITY STUDY

No.	Description	Date

Bluefield State
Feasibility Study

B4

Project number	1
Date	5/3/11
Drawn by	Bluefield State Students
Checked by	Checker

B4

Scale 1/8" = 1'-0"

5/3/2011 5:49:42 PM

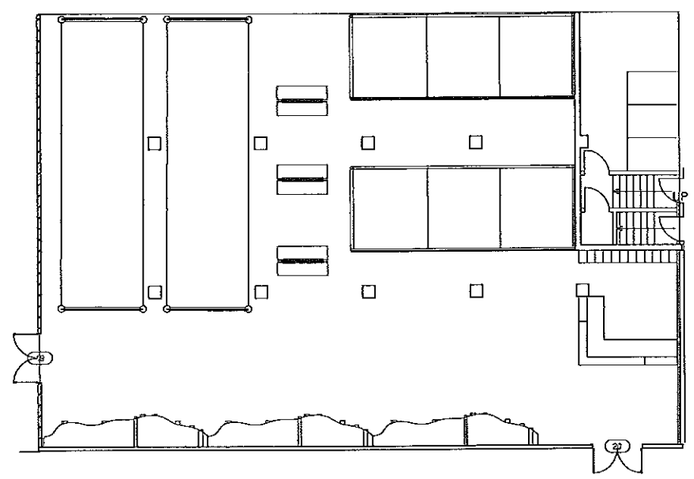

Bluefield State

www.BluefieldState.edu

BLUEFIELD FREIGHT STATION FEASIBILITY STUDY

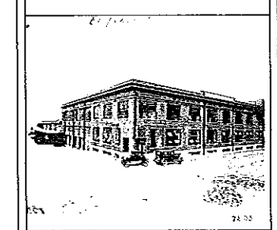

No.	Description	Date

Bluefield State

Feasibility Study

Federal News

Project number	1
Date	5/3/11
Drawn by	Author
Checked by	Checker

B5

Scale 1/8" = 1'-0"

5/3/2011 9:06:06 PM

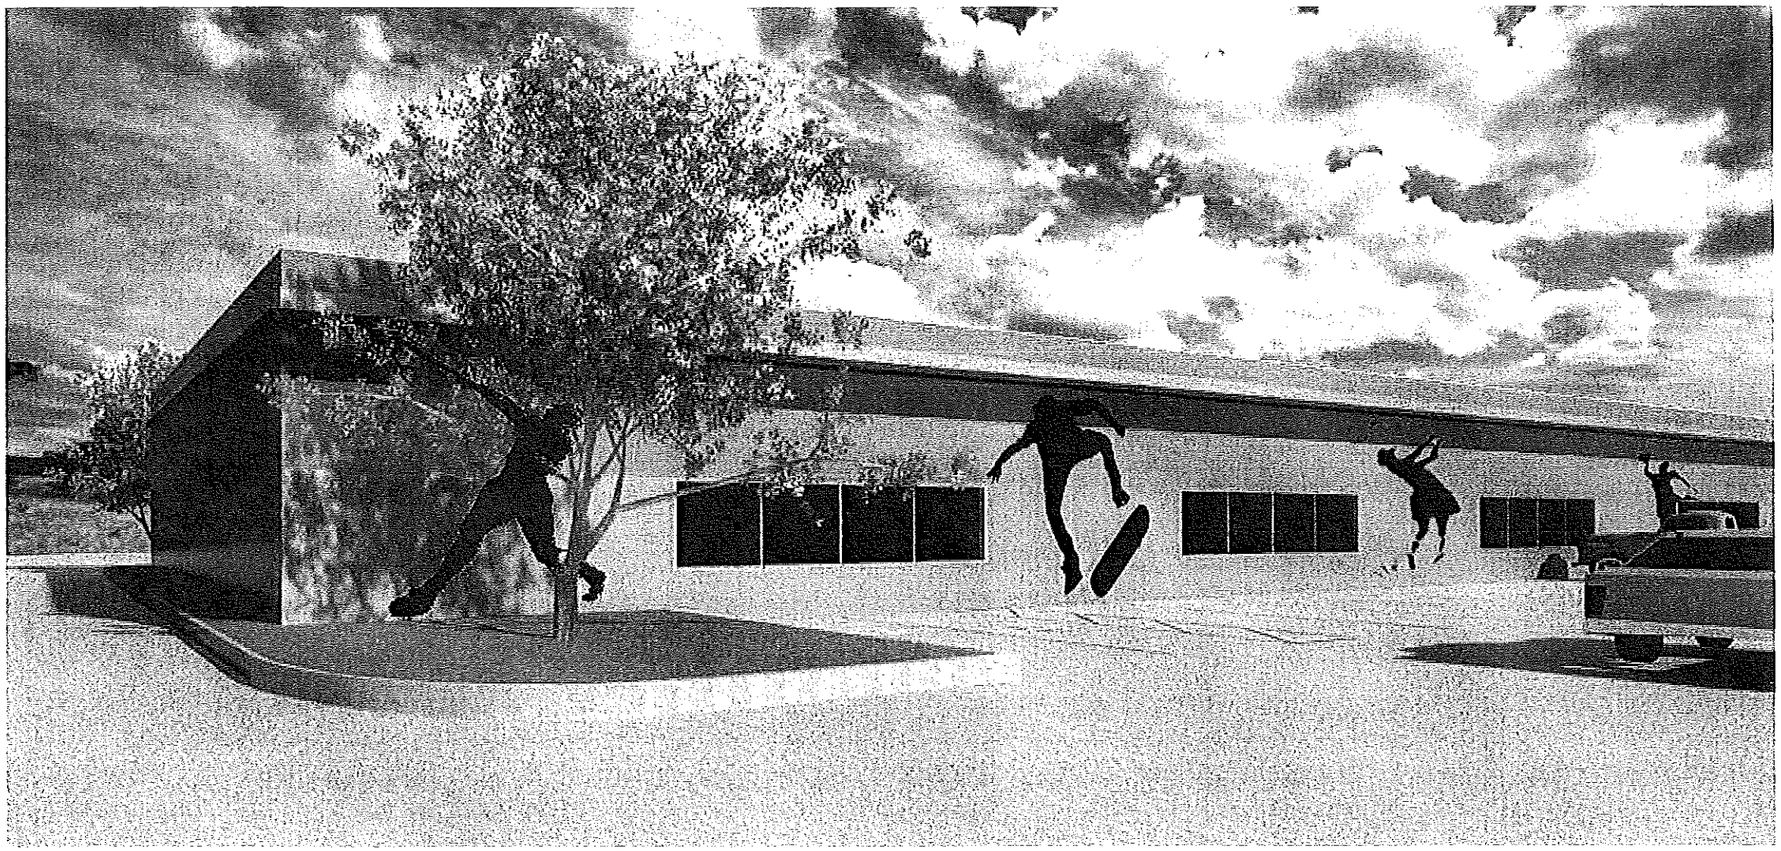

View Near Current Transit Entrance

Bluefield State

www.BluefieldState.edu

BLUEFIELD FREIGHT STATION FEASIBILITY STUDY

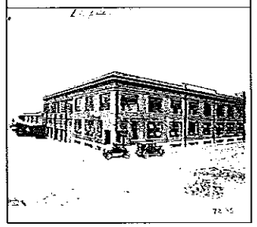

No.	Description	Date

Bluefield State

Feasibility Study

Renderings

Project number	1
Date	5/3/11
Drawn by	Bluefield State Students
Checked by	Rec Committee

R1

Scale

5/3/2011 5:17:51 PM

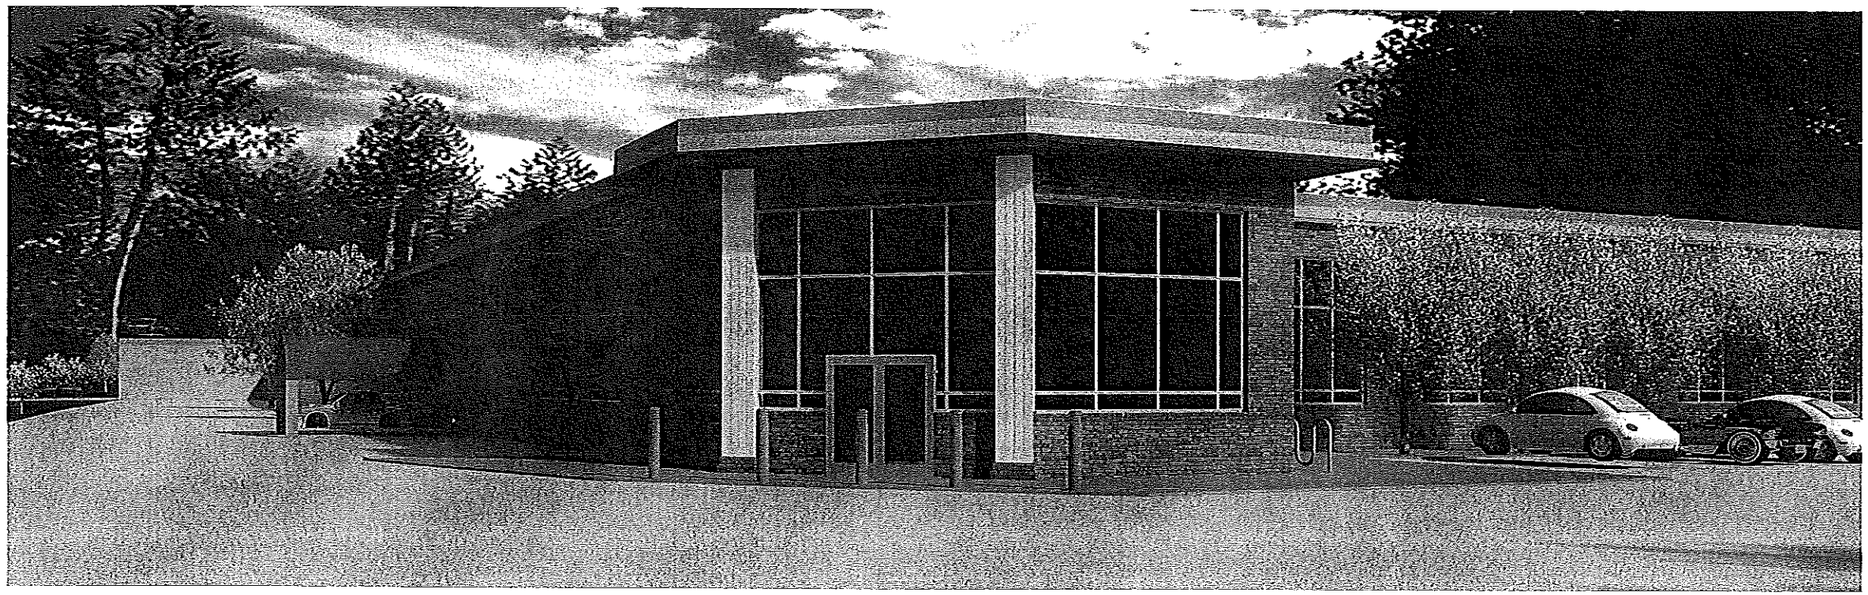

Proposed Front Entrance

Bluefield State

www.BluefieldState.edu

BLUEFIELD FREIGHT STATION FEASIBILITY STUDY

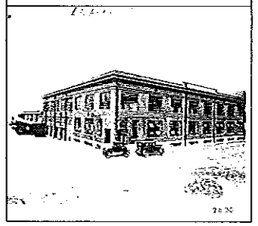

No.	Description	Date

Bluefield State

Feasibility Study

Renderings

Project number	1
Date	5/3/11
Drawn by	Bluefield State Students
Checked by	Rec Committee

R2

Scale

5/3/2011 5:12:58 PM

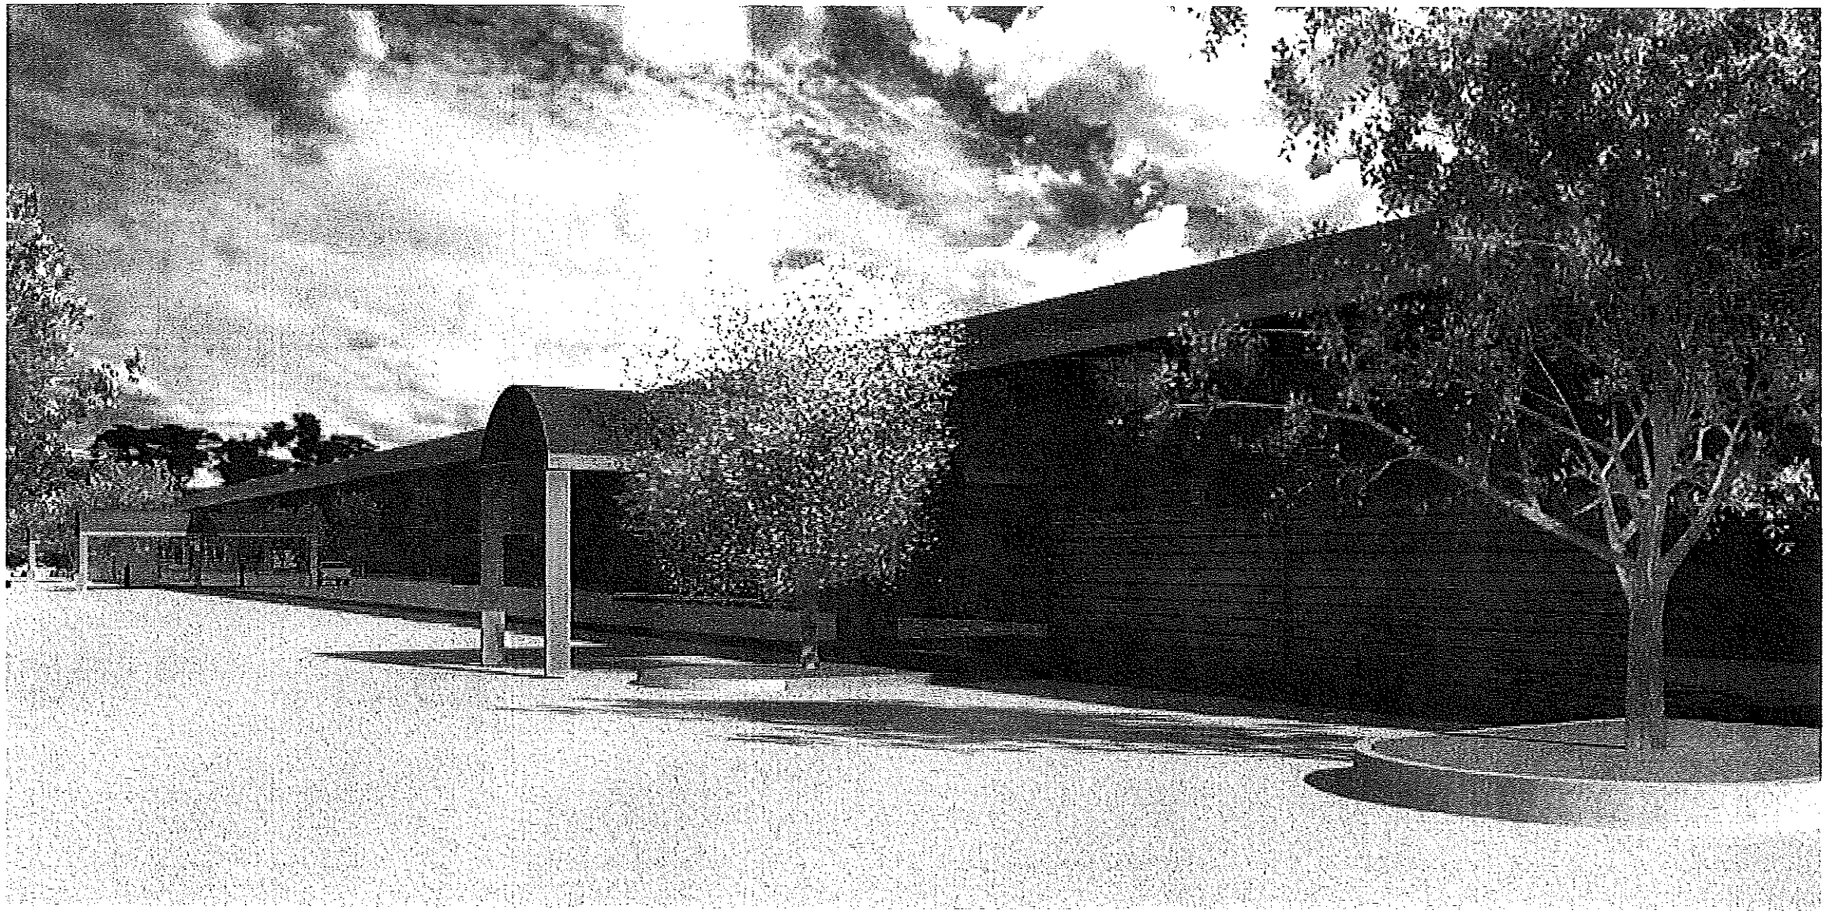

Rear Bay Entrance

Bluefield State

www.BluefieldState.edu

BLUEFIELD FREIGHT STATION FEASIBILITY STUDY

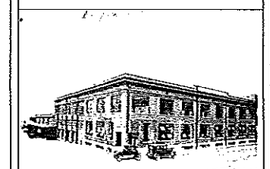

No.	Description	Date

Bluefield State

Feasibility Study

Renderings

Project number	1
Date	5/3/11
Drawn by	Bluefield State Students
Checked by	Rec Committee

R3

Scale

5/3/2011 3:19:06 PM